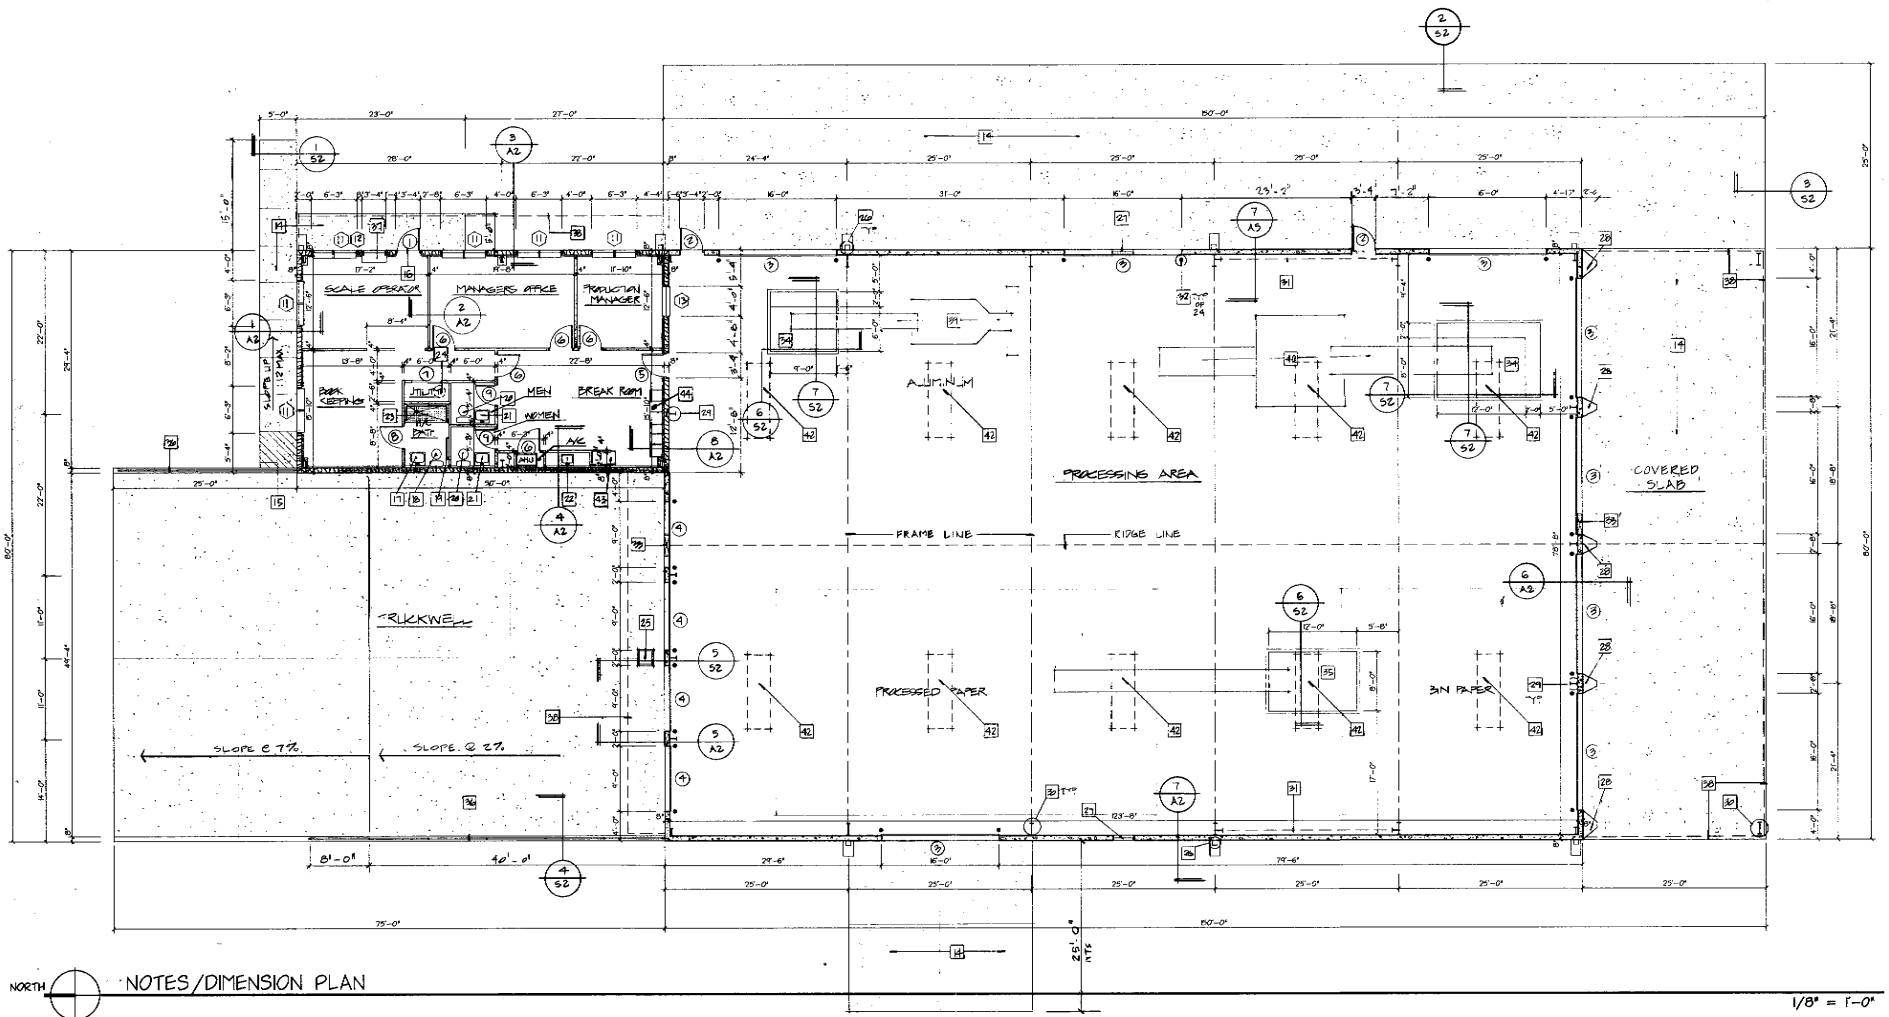

NORTH

NOTES/DIMENSION PLAN

1/8" = 1'-0"

KEYNOTES

1. 3070 TEMPERED, TINTED GLASS STOREFRONT DOOR WITH STANDARD HANDICAP ACCESSIBLE HARDWARE. OWNER SELECT COLOR, ASF ALUMINUM FRAME. PROVIDE AUTO-CLOSER AND ALUMINUM THRESHOLD.
2. 3070 PAINTED STEEL PERSONNEL DOOR WITH STANDARD HARDWARE IN METAL FRAME - PROVIDE CHASE CHAIN AND ALUMINUM THRESHOLD.
3. 16 X 16 SECTIONAL STEEL DOOR WITH ASSOCIATED HARDWARE AND METAL HIGH LIFT TRACK. SLIDE PIN LOCK EACH SIDE.
4. 9 X 10 SECTIONAL STEEL DOOR WITH ASSOCIATED HARDWARE AND METAL HIGH LIFT TRACK. SLIDE PIN LOCK EACH SIDE.
5. 3070 INSULATED STEEL DOOR WITH VISION PANEL AND STANDARD HARDWARE IN METAL FRAME.
6. 3068 SOLID CORE, PAINTED WOOD DOOR AND STANDARD HARDWARE IN PAINTED WOOD JAMB (PASSAGE HARDWARE @ BREAK ROOM TO BOOKKEEPING).
7. (2) 2868 SLIDING LOUVERED WOOD DOORS AND TRACK.
8. 3068 SOLID CORE, PAINTED WOOD DOOR WITH LEVER HANDLE PRIVACY LOCK AND AUTO-CLOSER.
9. SIMILAR TO KEYNOTE #8 BUT WITH 2868 SOLID CORE WOOD DOOR.
10. NOT USED.
11. PAIR 37" X 50 5/8" ALUMINUM SINGLE HUNG, TINTED GLASS WINDOWS PAN-A-VIEW SERIES 14-1. COMMERCIAL FLANGE BY PAN-AM ESP. SAINTE FRAME.
12. SINGLE 37" X 50 5/8" ALUMINUM SINGLE HUNG, TINTED GLASS WINDOWS PAN-A-VIEW SERIES 14-1. COMMERCIAL FLANGE BY PAN-AM ESP. BRONZE FRAME.
13. 4' LONG X 3' HIGH FIXED CLEAR PLATE GLASS IN HOLLOW METAL FRAME.
14. BRSM FINISH CONCRETE - REFER TO S1 AND S2.
15. THIS SECTION OF SIDEWALK IS FLUSH TO PAVING.
16. THIS SECTION OF SIDEWALK IS FLUSH TO FINISH FLOOR AND LEVEL FOR 5' X 5' AREA BEYOND.
17. HANDICAP ACCESSIBLE WALL HUNG LAVATORY WITH MIRROR, SOAP AND PAPER TOWEL DISPENSER - REFER TO SHEET P2.
18. HANDICAP ACCESSIBLE 1.5 GALLON WATER SAVER TOILET WITH TOILET PAPER DISPENSER - REFER TO SHEET P2.
19. 1¼" DIAMETER X 48" HANDICAP ACCESSIBLE GRAB BAR.
20. 1.5 GALLON WATER SAVER TOILET WITH TOILET PAPER DISPENSER - REFER TO SHEET P2.
21. WALL HUNG LAVATORY WITH MIRROR, SOAP AND PAPER TOWEL DISPENSER - REFER TO SHEET P2.
22. SINGLE COMPARTMENT STAINLESS STEEL SINK - REFER TO SHEET P2.
23. HANDICAP ACCESSIBLE SHOWER STALL REFER TO DETAIL AT SHEET P2.
24. 30 GALLON ELECTRIC WATER HEATER - REFER TO DETAIL AT SHEET P2.
25. ¾ HP - 110V - SUMP PUMP - REFER TO P2, S1, AND S2.
26. INDICATES METAL DOWNSPOUT LOCATION WITH CONCRETE SPLASH BLOCK.
27. 36" X 36" METAL LOUVERED GRILLE WITH INSECT SCREEN REFER TO EXTERIOR ELEVATIONS.
28. FORMED CONCRETE DEFLECTOR. REFER TO SECTION 6/A2.
29. RIGID STEEL ENDWALL COLUMN - REFER TO METAL BUILDING SHOP DRAWINGS.
30. RIGID STEEL FRAME - REFER TO METAL BUILDING SHOP DRAWINGS.
31. RIGID STEEL PORTAL FRAME - REFER TO METAL BUILDING SHOP DRAWINGS.
32. 6" DIAMETER X 48" HIGH (AND 48 BELOW SLAB IN CONCRETE BOOT) CONCRETE FILL STEEL PIPE BOLLARD - PAINTED.
33. 36" DIAMETER 13000 CFM MINIMUM EXHAUST FAN WITH SCREENED LOUVERED METAL GRILLE - REFER TO EXTERIOR ELEVATIONS.
34. 4' OR 5' DEEP RECESSED CONCRETE PIT WITH SHELF - REFER TO SECTIONS.
35. 5' DEEP RECESSED CONCRETE PIT - REFER TO SECTIONS.
36. 2" DIAMETER PIPE RAIL ON CONCRETE RETAINING WALL.
37. 1" PLASTIC LAMINATE COUNTER TOP - FLUSH TOP OF SHELF TO WINDOW SILL.
38. LINE OF ROOF OVERHANG.
39. METAL CONVEYOR AND DENSIFIER BY TENANT.
40. BALER AND CONVEYOR BY TENANT.
41. PAPER CONVEYOR BY TENANT.
42. 3 X 10 TRANSLUCENT ACRYLIC SKYLIGHT PANEL.
43. REFRIGERATOR BY S.E.R.
44. 10'-0" X 15'-0" X 36" LOCKERS (2 STACK) 12 TOTAL.

NOTES TO THE PLANS EXAMINER

THIS PROJECT IS A 13,508 SQUARE FOOT, ONE STORY, SPRINKLERED, UNPROTECTED, TYPE IV CONSTRUCTION; FACTORY/INDUSTRIAL OCCUPANCY (RECYCLING PLANT). THIS COMPLIES WITH TABLE 400, 1991 SBC.

A 30' (MIN.) SPACE BETWEEN BUILDING AND PROPERTY LINES HAS BEEN PROVIDED. STRUCTURE IS NONCOMBUSTIBLE. THIS PROJECT COMPLIES WITH TABLE 506, 1991 SBC.

THIS PROJECT IS ACCESSIBLE TO THE PHYSICALLY HANDICAPPED.

FIRE EXTINGUISHERS WILL BE INSTALLED IN ACCORDANCE WITH NFPA 10.

THIS PROJECT HAS BEEN DESIGNED IN ACCORDANCE WITH 1991 SBC, FPC, SMC, SPC, 1985 LSC, AND 1990 NEC.

THERE WILL BE NO HIGH PILED COMBUSTIBLE STOCK.

ACCESSORY OFFICES ARE LESS THAN 25% OF AREA - RATED SEPARATION IS NOT REQUIRED.

FIRE SPRINKLERS SHALL BE DESIGNED IN ACCORDANCE WITH NFPA 13 - SHOP DRAWINGS AND SEPARATE PERMITTING REQUIRED.

ROOM FINISH SCHEDULE

NO.	ROOM TITLE	FLOOR: CONCRETE SEALER	FLOOR: CONCRETE PAINTED	FLOOR: QUARRY CERAMIC TILE	BASE: WOOD	BASE: CERAMIC TILE	BASE: NONE	WALLS: PAINTED GYPSUM BOARD	WALLS: PAINTED CMU	WALLS: GYP/METAL STUDS	CEILING: 2'x4' ACOUSTICAL TILE	CEILING: METAL PANEL/DECK	CEILING: GYP. BD. W/ACOUSTICAL TILE	CLG. HGT: 8'-0"	CLG. HGT: 9'-0"	CLG. HGT: 20'-0"	REMARKS
	SCALE OPERATOR	•					•	•			•			•			CLASS "C" FINISHES
	BOOKKEEPING	•					•	•			•			•			
	BREAK ROOM		•				•	•			•			•			
	UTILITY		•				•	•			•			•			
	A/C CLOSET		•				•		•		•				•		
	MEN BATH		•				•	•			•				•		
	MEN		•				•	•			•			•			
	WOMEN		•				•	•			•			•			
	MANAGER	•					•	•			•			•			
	PRODUCTION MANAGER	•					•	•			•			•			
	PROCESSING		•						•	•		•				•	

WALL SYMBOL LEGEND

- 4'-0" HIGH 8" FORMED CONCRETE WALL WITH METAL SIDING ABOVE
- 9'-4" HIGH 8" CMU WALL WITH METAL SIDING ABOVE
- 6" OR 4" METAL STUD WALL
- 8" CONCRETE CAP AT RETAINING WALL

ISSUED
10 JUNE 93

WILLIAM KYLE KITCHENS AIA
ARCHITECT
2034 WEST FIRST STREET # 304 • FORT MYERS, FLORIDA 33901 (813) 337 - 4224

AN INDUSTRIAL FACILITY FOR:
SOUTHEAST RECYCLING INC.
LEE COUNTY, FLORIDA
LUCKETT RD. AT I-75

SHEET
A1
OF